


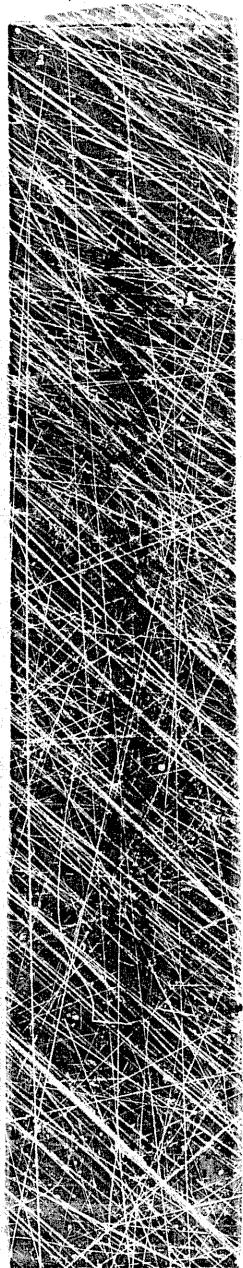

PLAT
OF THE
CITY LANDS OF LOS ANGELES
finally confirmed to
THE MAYOR AND COMMON COUNCIL
OF THE
City of Los Angeles
surveyed under instructions from the
U.S. SURVEYOR GENERAL
BY
HENRY HANCOCK DEP. SUR.
Sept. 1858.
containing 1712 $\frac{1}{2}$ acres.
scale to 400 ft. to 1 inch variation 16° 35' East.




Boundaries

No.	Course	Dist.	No.	Course	Dist.
1	East	2106 16	16	N 16 1/2 W	1700
2	North	4236 17	17	" 30 "	1200
3	West	6300 18	18	" 60 1/2 "	1400
4	S 7 1/2 W	2300 19	19	" 67 "	700
5	" 45 1/2 "	2200 20	20	" 85 "	300
6	N 84 1/2 "	900 21	21	S 75 "	600
7	S 53 1/2 "	900 22	22	" 80 "	500
8	" 88 "	700 23	23	N 60 "	700
9	" 7 1/2 "	1600 24	24	" 51 1/2 "	400
10	" 48 "	2300 25	25	" 68 "	500
11	" 24 1/2 "	1200 26	26	" 47 1/2 "	100
12	" 35 "	1200 27	27	West	20469
13	N 35 "	1500 28	28	South	4236
14	" 43 "	700 29	29	East	2058
15	" 4 1/2 E	2800			
		887.04			903.35
					887.04

Aggregate of Exterior Boundaries 180537 = 22 miles & 437 ft.


Sec 36
Sec 1


Field Notes approved July 2^d 1859
J. W. Manderille
San Francisco, Cal.
U.S. Surv. Genl. Cal.

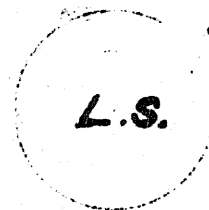

SEE P.M. 10210 FOR MAP ST

PATENTS 3
K

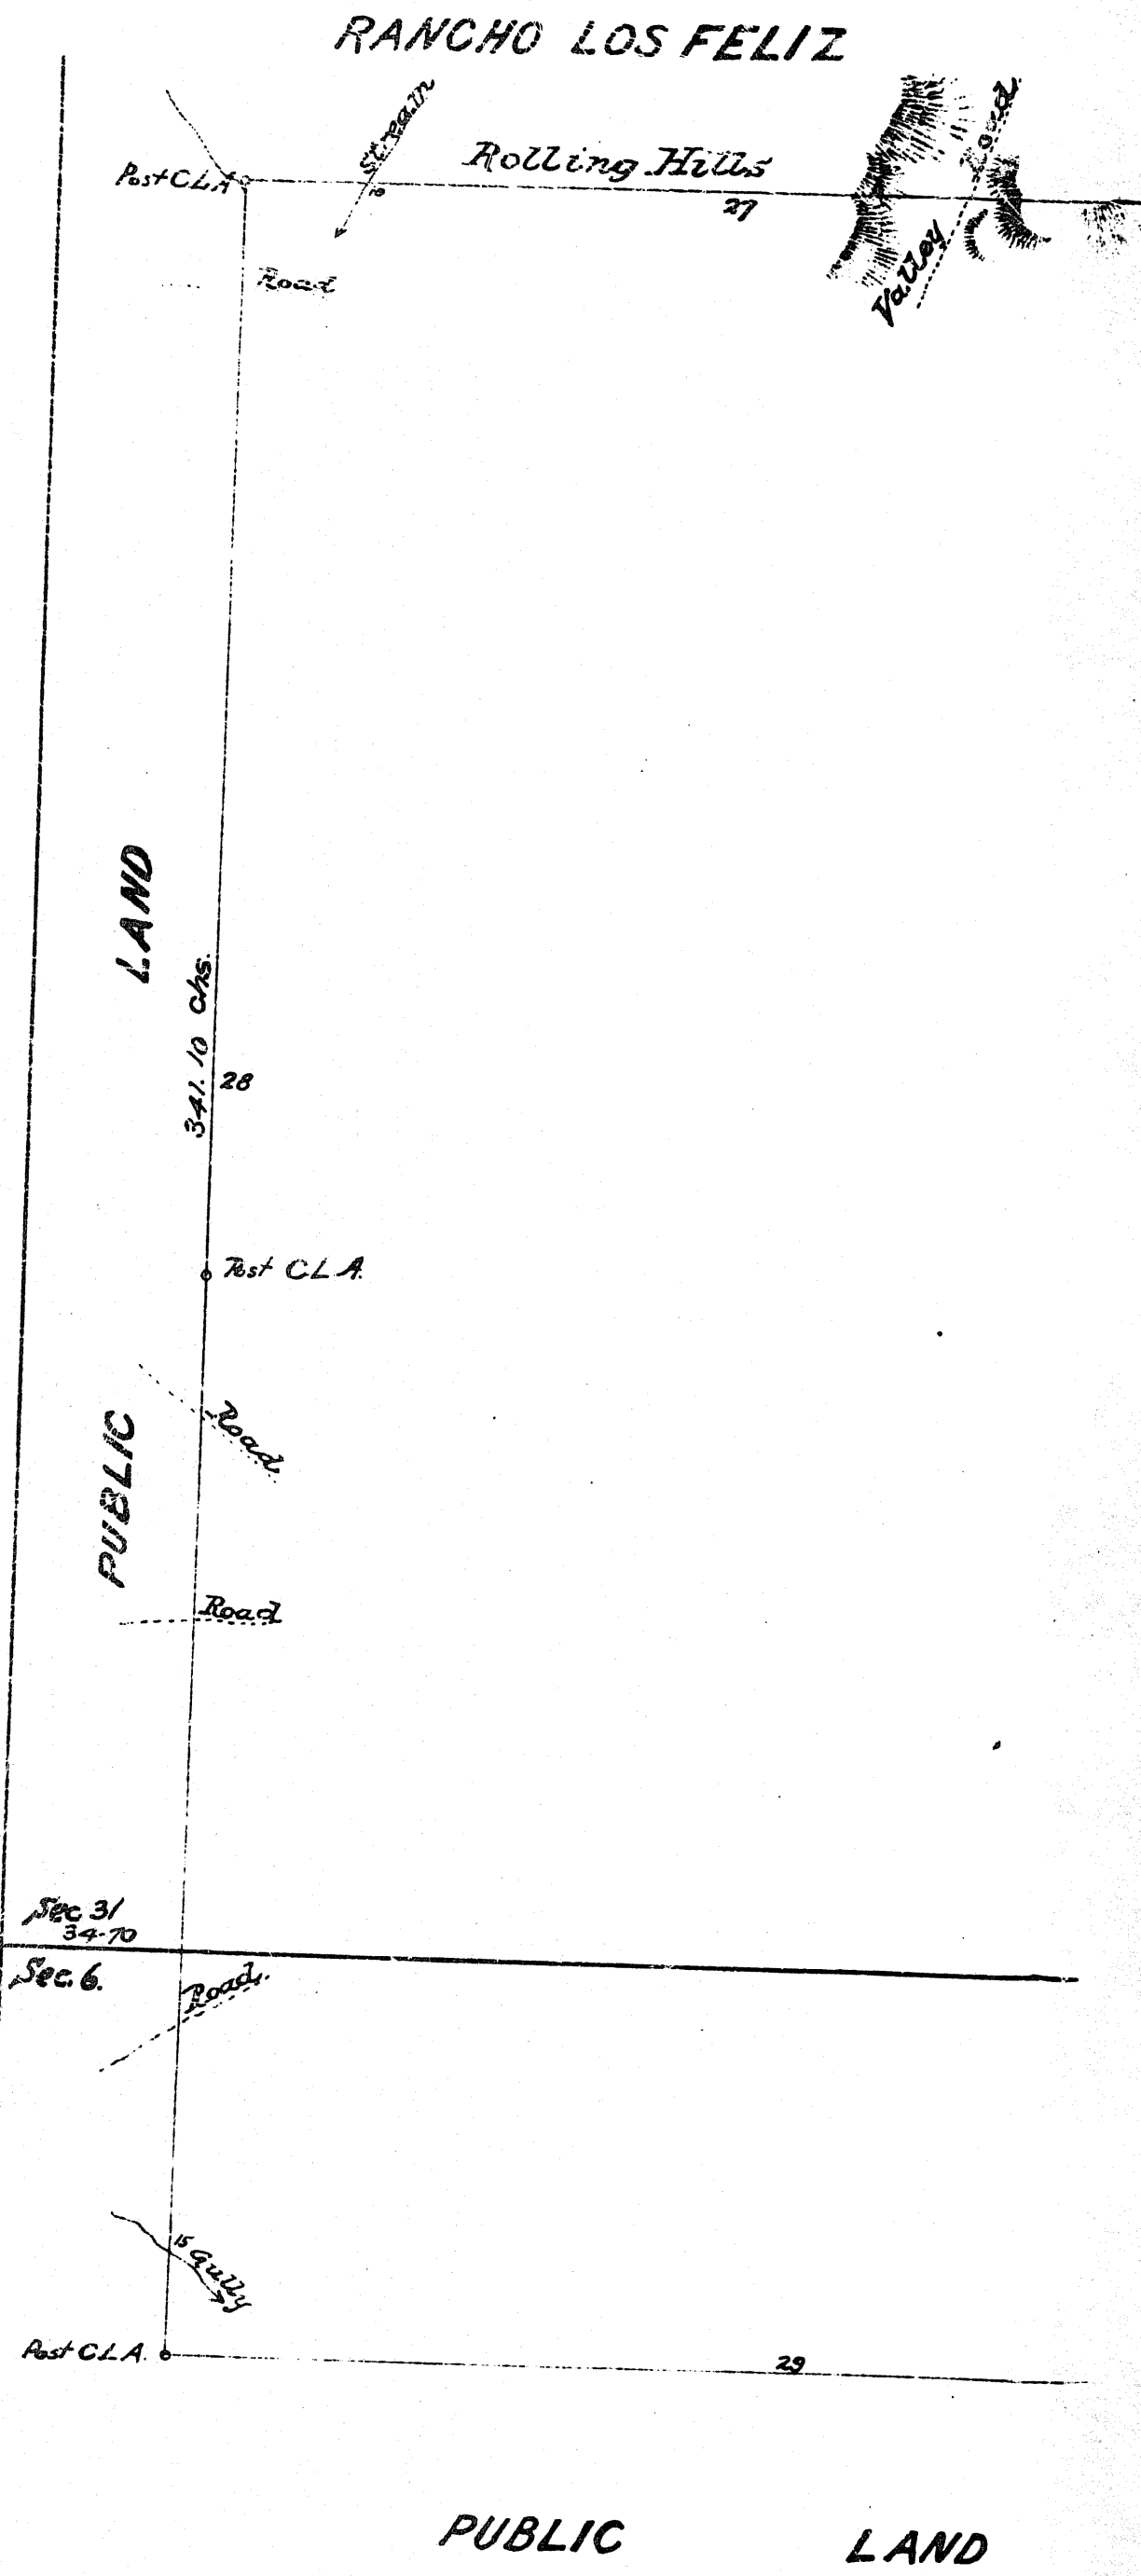

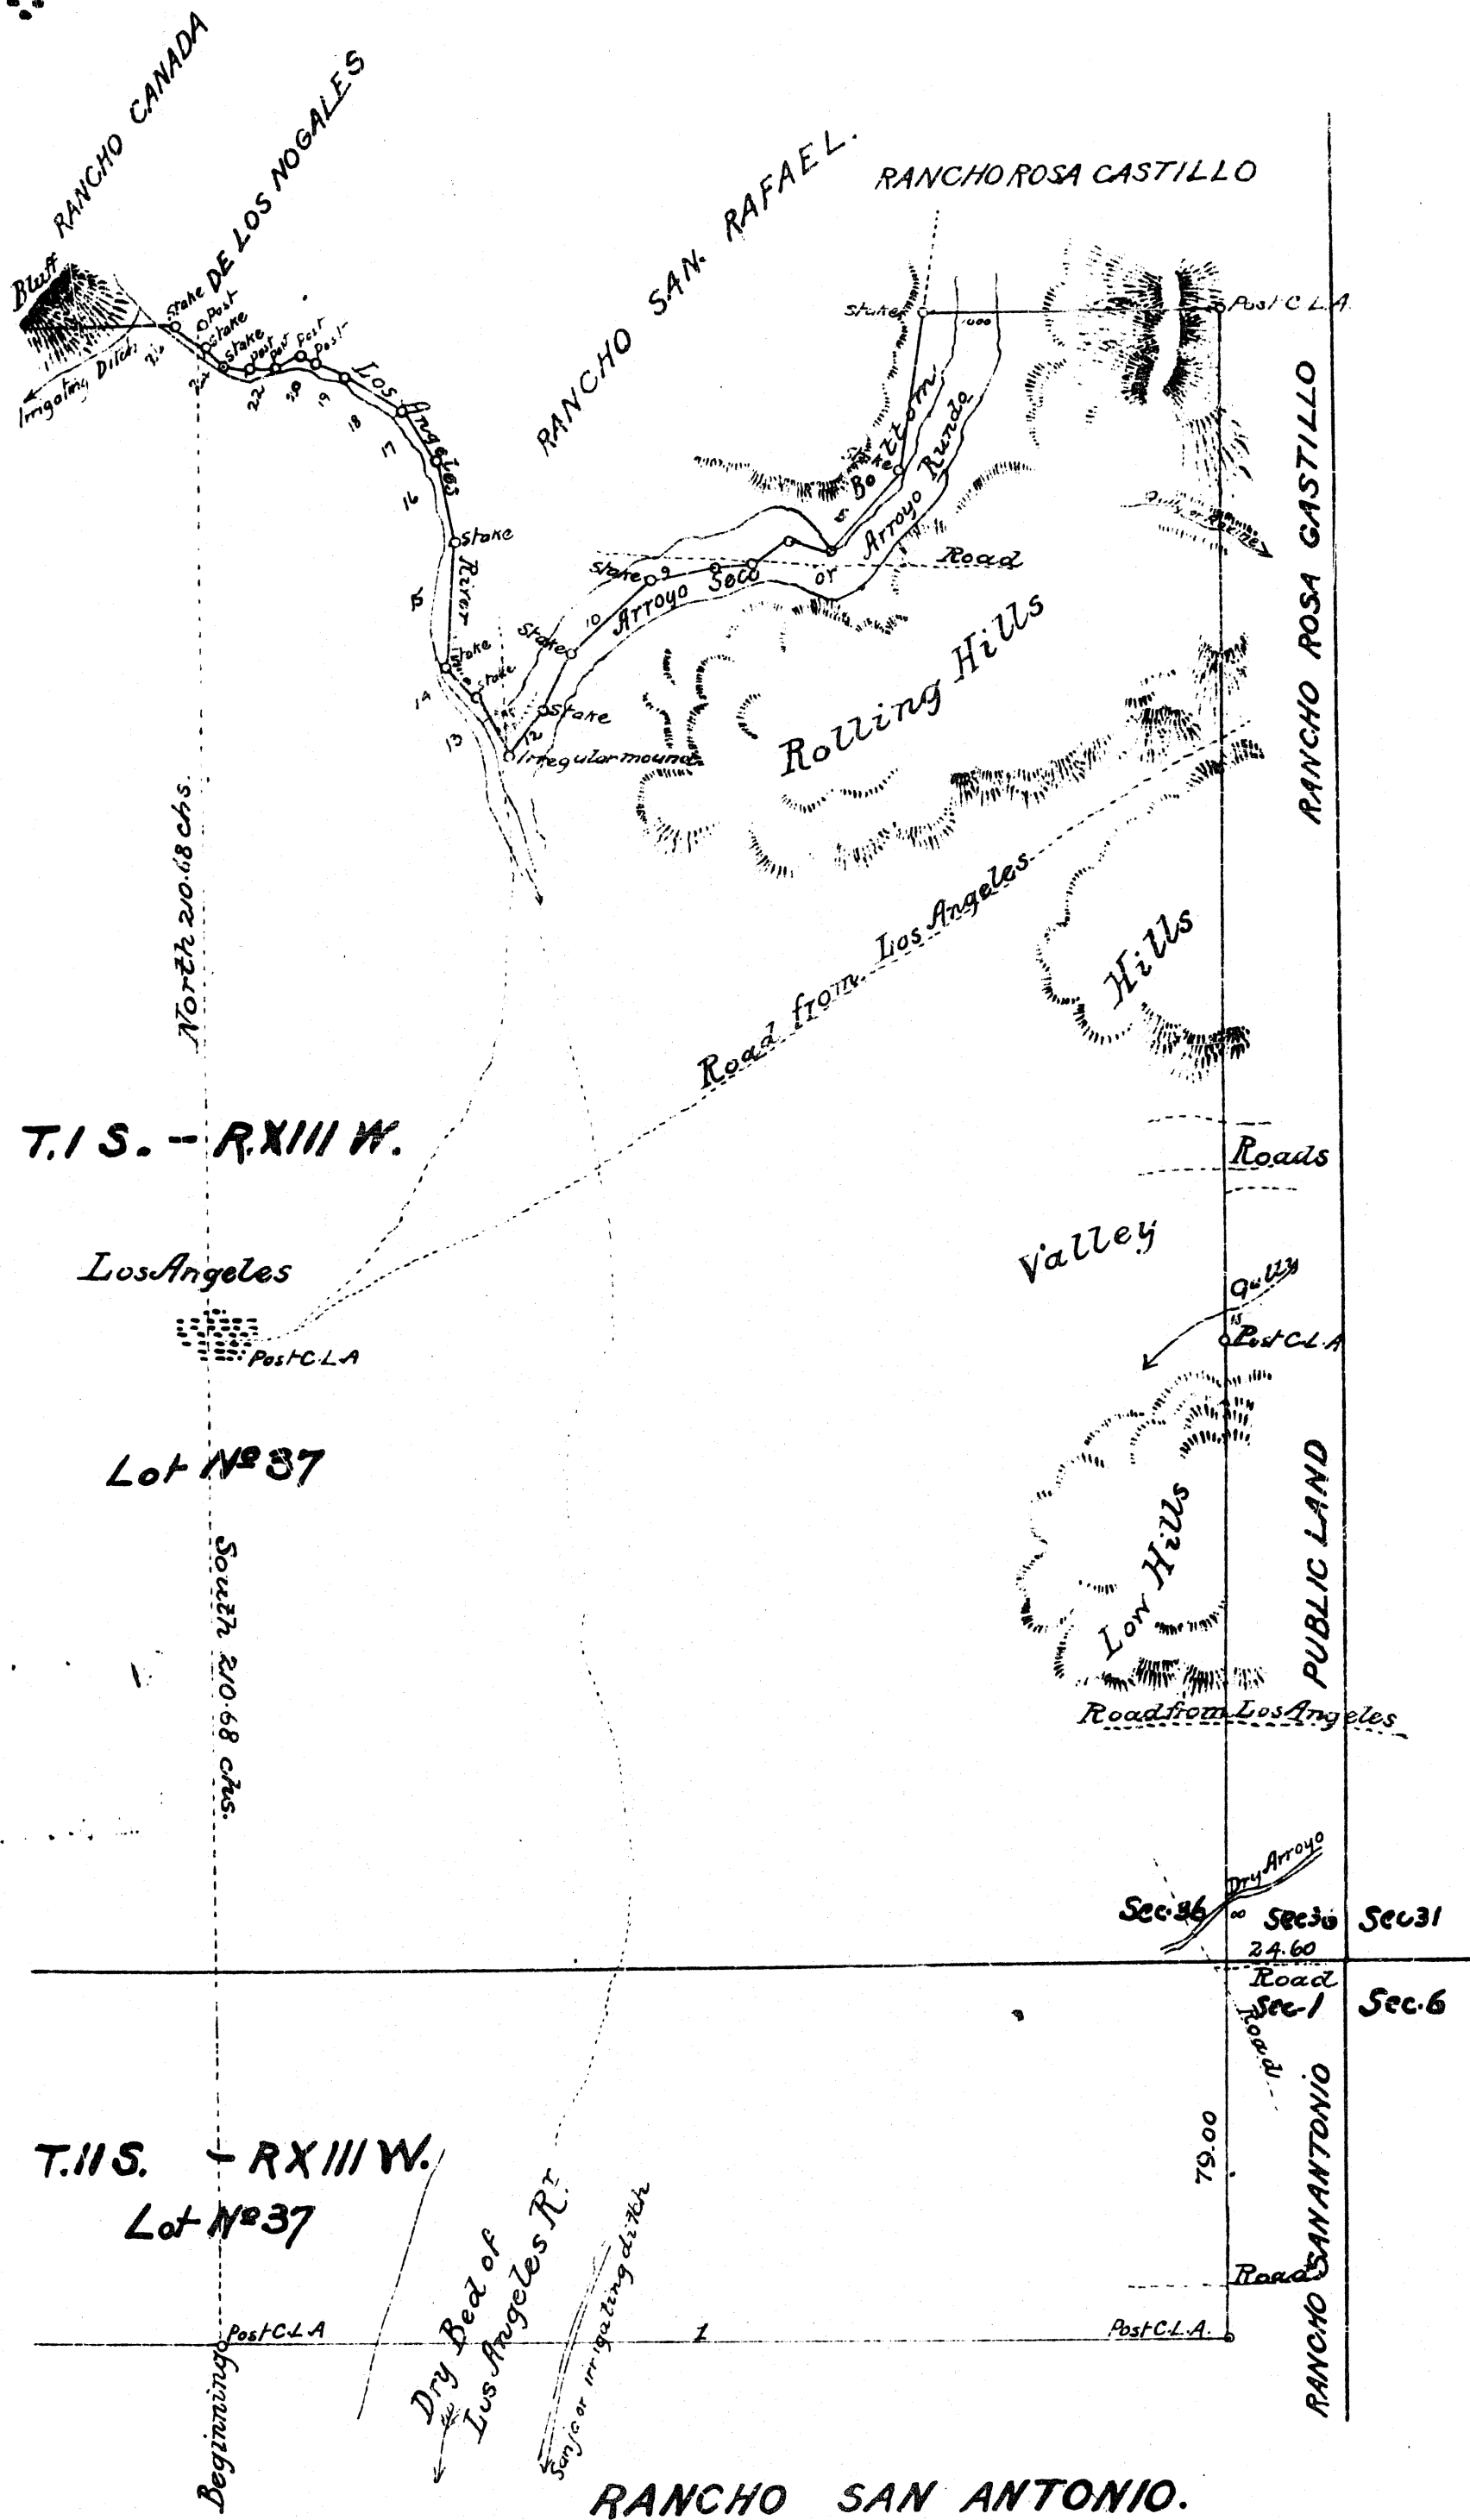

SEE F.M. 10118 FOR MOUNT

(Recorded Jan 10th 1882, at 4²⁵ P.M.
at request of W. W. Robinson, Clk. of the Council.)