Township No. VIII North Range No. XV West of the San Bernardino Meridian

T8N
R15W
(1)

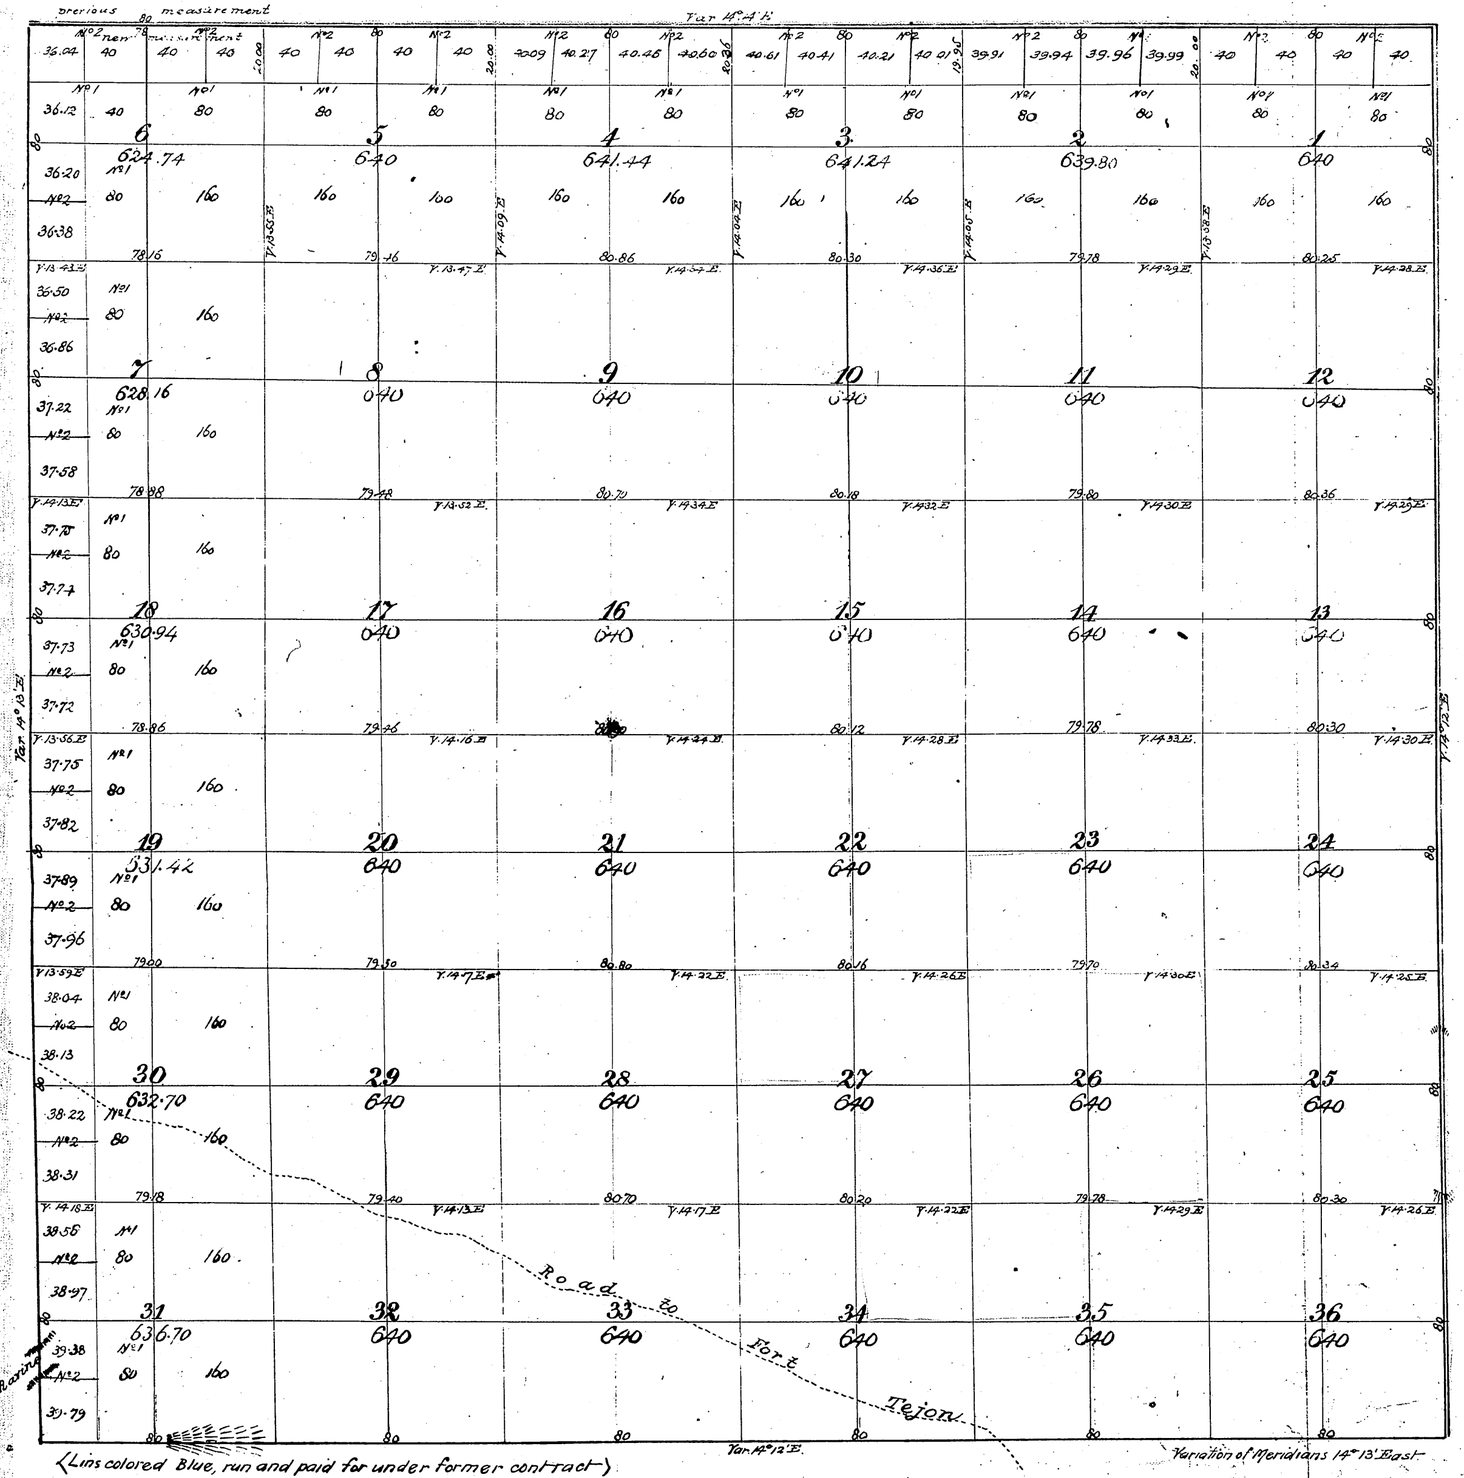

<Lins colored Blue, run and paid for under former contract>

Aggregate area of Public Lands 22,987.14 acres

Surveys Designated	By Whom Surveyed	Date of Contract	Amount of Surveys Miles Chs. Lks.	When Surveyed
North & East boundary of Township	Ralph W. Norris	October 12th 1853	12. 00 00	(Resurveyed) 1855
South & West " "	" "	December 23rd 1854	12. 00 00	1855
Section lines " "	" "	" "	59. 77. 00	"

Signed:-
John C. Hayes
Surv. Gen'l Cal.

N. line Sec. 2, 3 & 4 and par. of T9N-R15W C.S. 9376
C.S. 9153 Lines in Sec 30 T8N R15W
South Bdy. & West side of Sec. 32 C.S. 9197
N & W Bdy & Interior Sec. lines C.S. 9230 & 9239
Bdy. line of the San Gabriel National Forest - C.S. 9389
North boundary of Twp. - C.S. 9405

C.S. 9106 for Govt Notes S. line Sec. 36
C.S. 9107 " No. Bdy of T7N (Co Line)
C.S. 9114 " So. " " Sec. 31
C.S. 9116 " N. " " Twp.
C.S. 9206 " S. " " Twp