
TRACT No 6882

IN THE COUNTY OF LOS ANGELES

Being a subdivision of a portion of Lot "B" Tract 4400 as shown on map recorded in Map Book No 72 Page 95 & 96 Los Angeles County Records.
Basis of bearing is the North line of Lot 'B' Tract 4400 Surveyed June 1923 by Laurence Hussey Civil Engineer
Scale:- 1"=100'

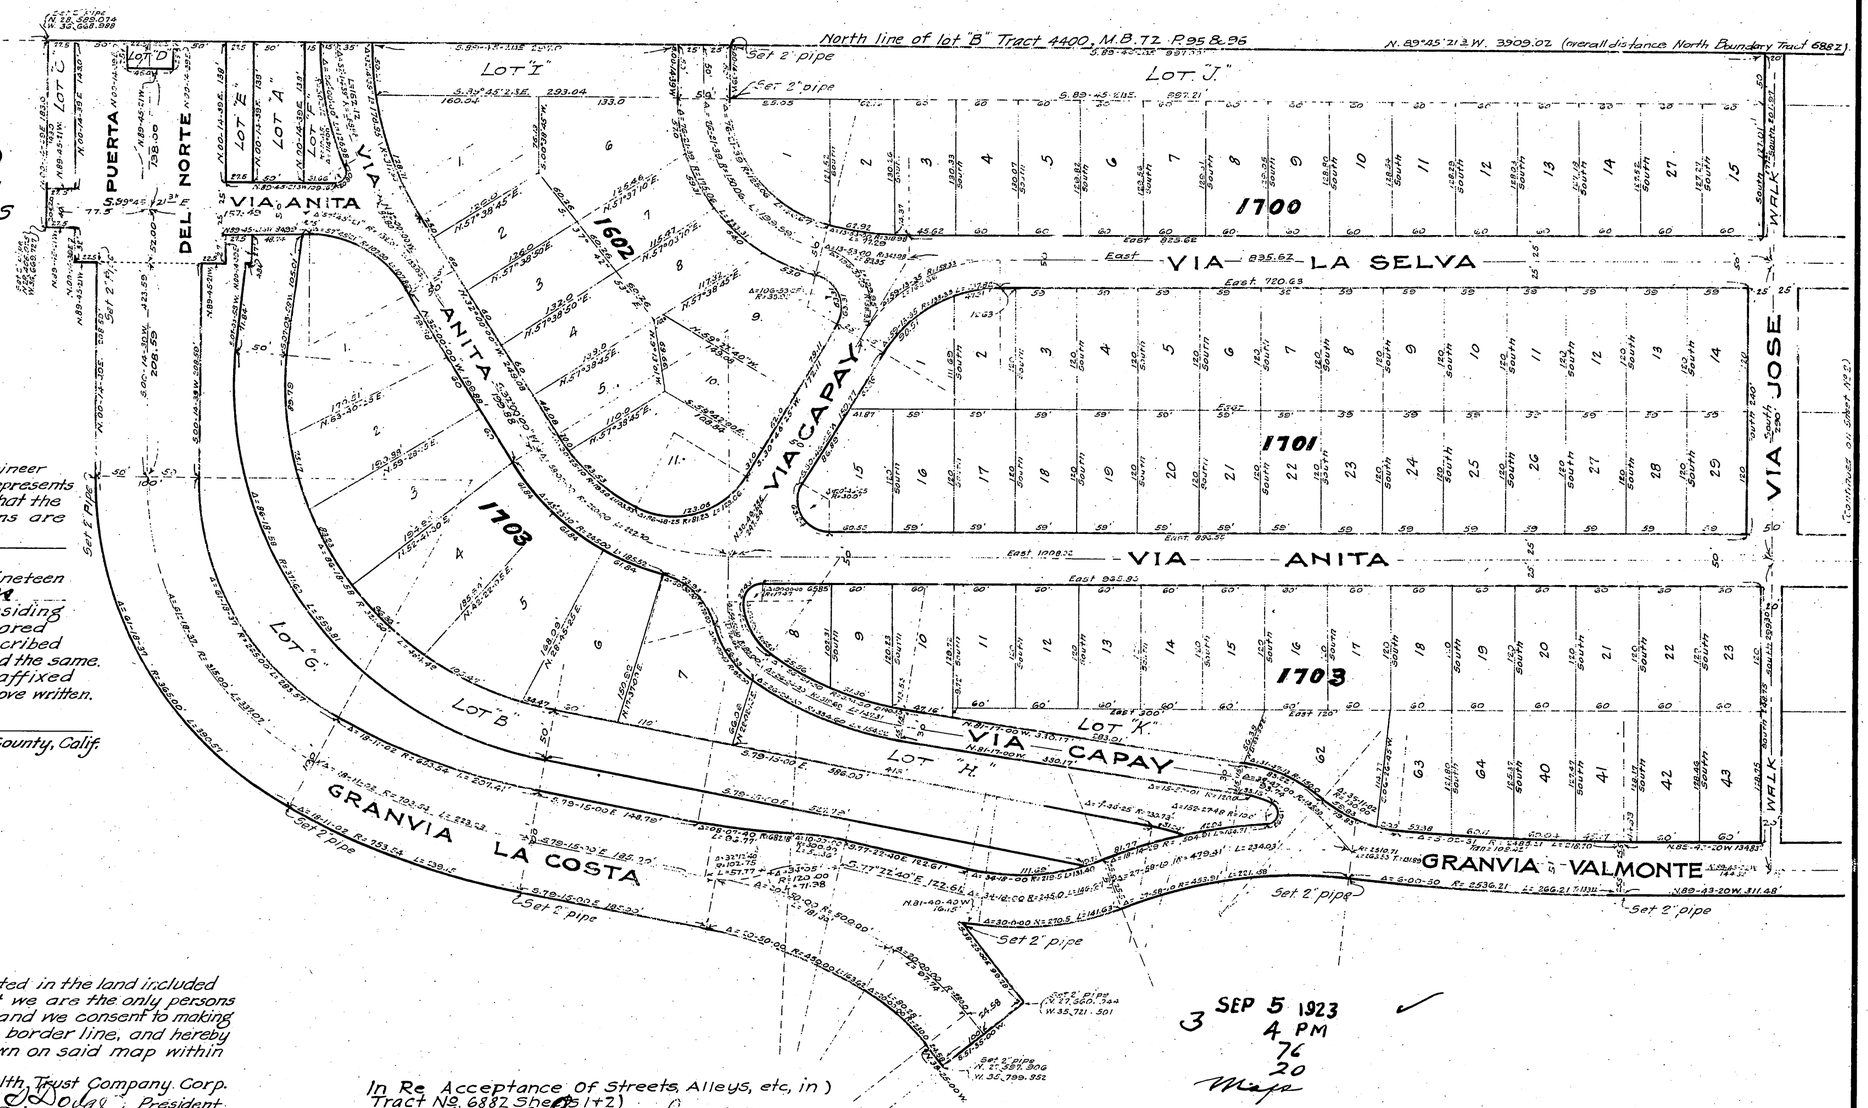

I Laurence Hussey hereby certify that I am a Civil Engineer and that this map consisting of two sheet correctly represents a survey made under my supervision in June 1923 and that the monuments shown hereon actually exist and their positions are correctly shown.

Laurence Hussey

STATE OF CALIFORNIA } ss. On this _____ day of _____ nineteen
COUNTY OF LOS ANGELES } hundred and twenty three A.D. before me L. E. Hopkins
a notary public in and for the said County and State, residing therein, duly commissioned and sworn, personally appeared _____ known to me to be the person who subscribed the within instrument and acknowledged to me that he executed the same.

In witness whereof I have hereunto set my hand and affixed my official seal the day and year in this certificate first above written.

L. E. Hopkins
Notary Public in and for Los Angeles County, Calif.

We hereby certify that we are the owners of, or are interested in the land included within the subdivision shown on the annexed map, and that we are the only persons whose consent is necessary to pass a clear title to said land, and we consent to making of said map and subdivision as shown within the colored border line, and hereby dedicate to the public use all roads, streets and alleys shown on said map within said subdivision.

Commonwealth Trust Company. Corp.
By William J. Dodge President.
By. C. E. Simmey Asst. Secretary.

STATE OF CALIFORNIA } ss. On this 19 day of July in the year nineteen
COUNTY OF LOS ANGELES } hundred and twenty three A.D., before me, Grace M. Magee
a notary public in and for the said County of Los Angeles, State of California, residing therein, duly commissioned and sworn personally appeared Wm. J. Dodge known to me to be the President. and C. E. Simmey known to me to be the Asst. Secretary of the Commonwealth Trust Company the Corporation which executed the within and annexed instrument, and acknowledged to me that such Corporation executed the same.

IN WITNESS WHEREOF, I have hereunto set my hand and affixed my official seal in said County the day and year in this certificate first above written.

Grace M. Magee
Notary Public in and for Los Angeles County, California.

In Re Acceptance of Streets, Alleys, etc, in Tract No. 6882 Sheets 1+2)
On motion of Supervisor [illegible] duly seconded and carried, it is ordered that the map of tract No 6882 Sheets 1+2 be and the Same is hereby approved; and that all streets, lanes, alleys, roads and other portions of the land shown upon said map and therein offered for dedication be and the Same are here accepted as public highways.
Bond Covering tract No 4400 of Which Tract No. 6882 Sh. 1+2 is a Subdivsion, filed in the office of this Board as security for the payment of taxes, in the Sum of $8000.00 was approved on July 24-1923.
The clerk of this Board is directed to endorse on the face of said map a copy of this order authenticated by the Seal of the Board of Supervisors.

I hereby certify that the foregoing Order was duly passed by the Board of Supervisors at a meeting of said Board Held [illegible]

L. E. LAMPTON, County Clerk and Ex-officio Clerk of Said Board of Supervisors of the County of Los Angeles, State of California.

By [illegible] Deputy.

SEP 5 1923
3 4 PM
76
20
Maps

G Bertonneau 5.00 Cashier

Sept. 5, 1923.
Edward F. Calhoun

Tract No. 6882 (Sheets 1+2)
Tract No. 6882 (Sheets 1+2)
Beam

Filed in County Surveyor's Office July 18, 1923.

RV 963

TRACT No 6882

IN THE COUNTY OF LOS ANGELES

North line of lot "B" Tract No 4400, M.B. 72 P. 95 & 96

N. 89°45'21.3" W. 3909.02 (overall distance on North Boundary Tract No 6882)

Set 2" pipe

Set 2" Pipe

Found 1" pipe, tagged RCE 6807, as recd. from No 4400, M.B. 72, P. 95 & 96

LOT "L"

LOT "M"

LOT 1.
12.217 Acres

1700

1702

1703

1800

VIA—LA SELVA

VIA JOSE

VIA ALAMEDA

VIA ANITA

VIA PASCUAL

GRANVIA—VALMONTE

WALK

Continued from Sheet No 1

3 SEP 5 1923
4 PM
TC
21
Maps

E Bertonneau
Fcec Cashier

PV 963 A